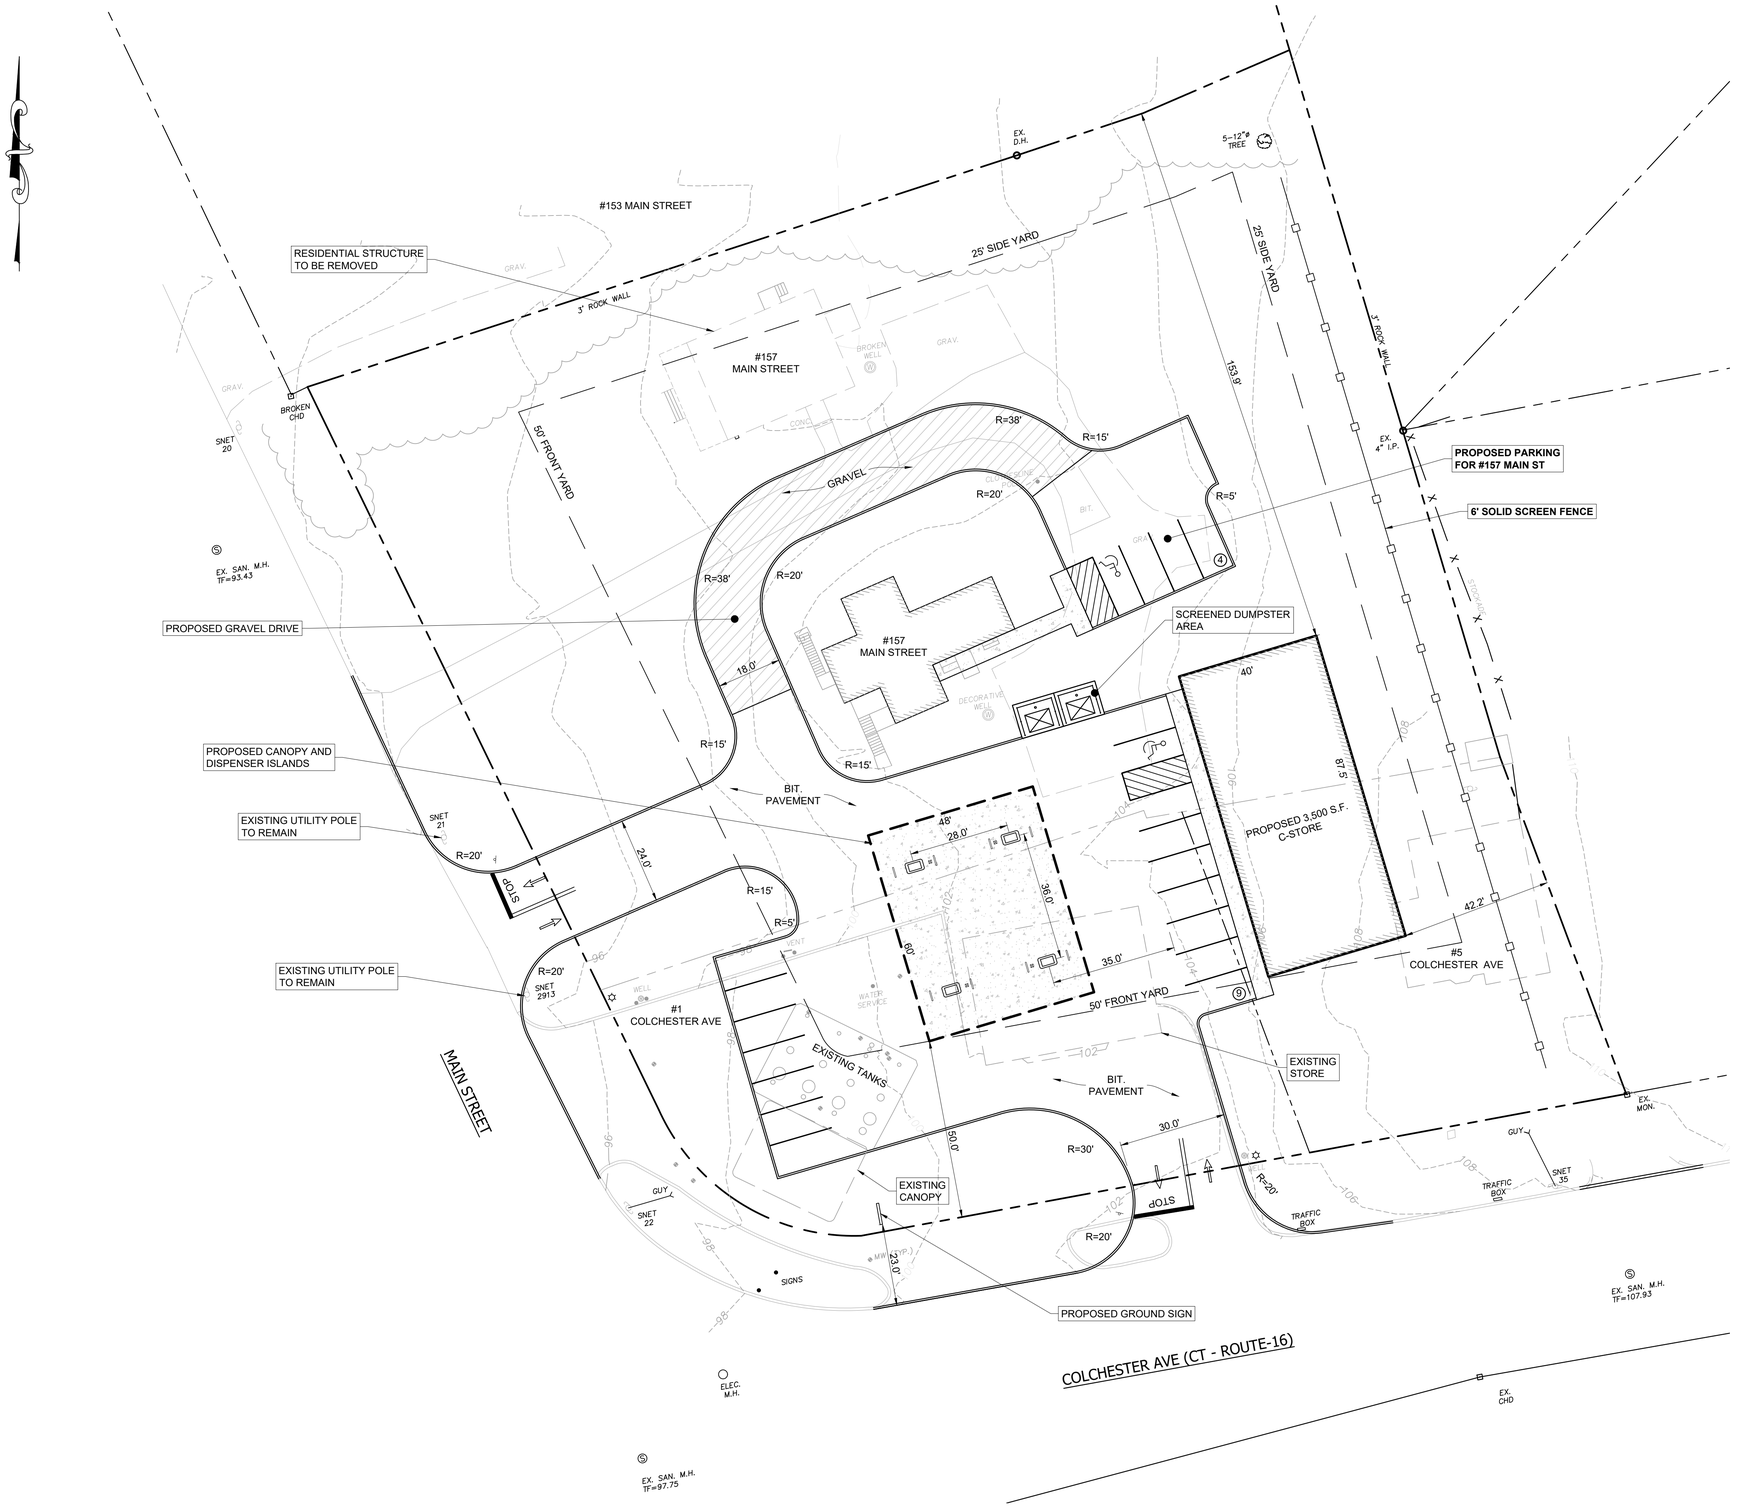

RECEIVED
6.9.2022
East Hampton
Land Use Office

CBYD NOTE:

CONTRACTOR REQUIRED TO NOTIFY "CALL-BEFORE-YOU-DIG" 72 HOURS PRIOR TO ANY ON-SITE EXCAVATION OR CONSTRUCTION AT 1-800-922-4455.
CONTRACTOR SHALL ALSO NOTIFY LOCAL WATER AND SEWER DEPARTMENTS TO MARK OUT THEIR UTILITIES

PLAN REFERENCE:

BASE PLAN PER PLANS ENTITLED "EXISTING CONDITION SURVEY", PREPARED FOR ATLANTIS MANAGEMENT, BY: DENNO LAND SURVEYING AND CONSULTING, 2 TUNXIS RD STE. 214 - TARIFFVILLE, CT 06081, DATED 01/15/20, SCALE: 1"=20'

REVISIONS

NO.	DATE	DESCRIPTION	BY	CK'D

PROFESSIONAL SEAL

PROJECT:
FILLING STATION RECONSTRUCTION
1 COLCHESTER AVE
EAST HAMPTON, CT 06424

PREPARED FOR:
ATLANTIS MANAGEMENT GROUP
318 MAIN STREET
KENSINGTON, CT 06037

ENVIRONMENTAL SERVICES
ENGINEERING SERVICES
67 HALL ROAD
STURBRIDGE, MA 01560
PHONE: 774-241-0901
FAX: 774-241-0906
CMG EST. 2002

ISSUE DATE: 05/31/2022
DRAWN BY: SH
CHECKED BY: MS
SCALE: 1" = 20'
PROJECT NO.: 2018-184
SHEET NAME:
CONCEPT PLAN
SHEET NO.:
C-1.0