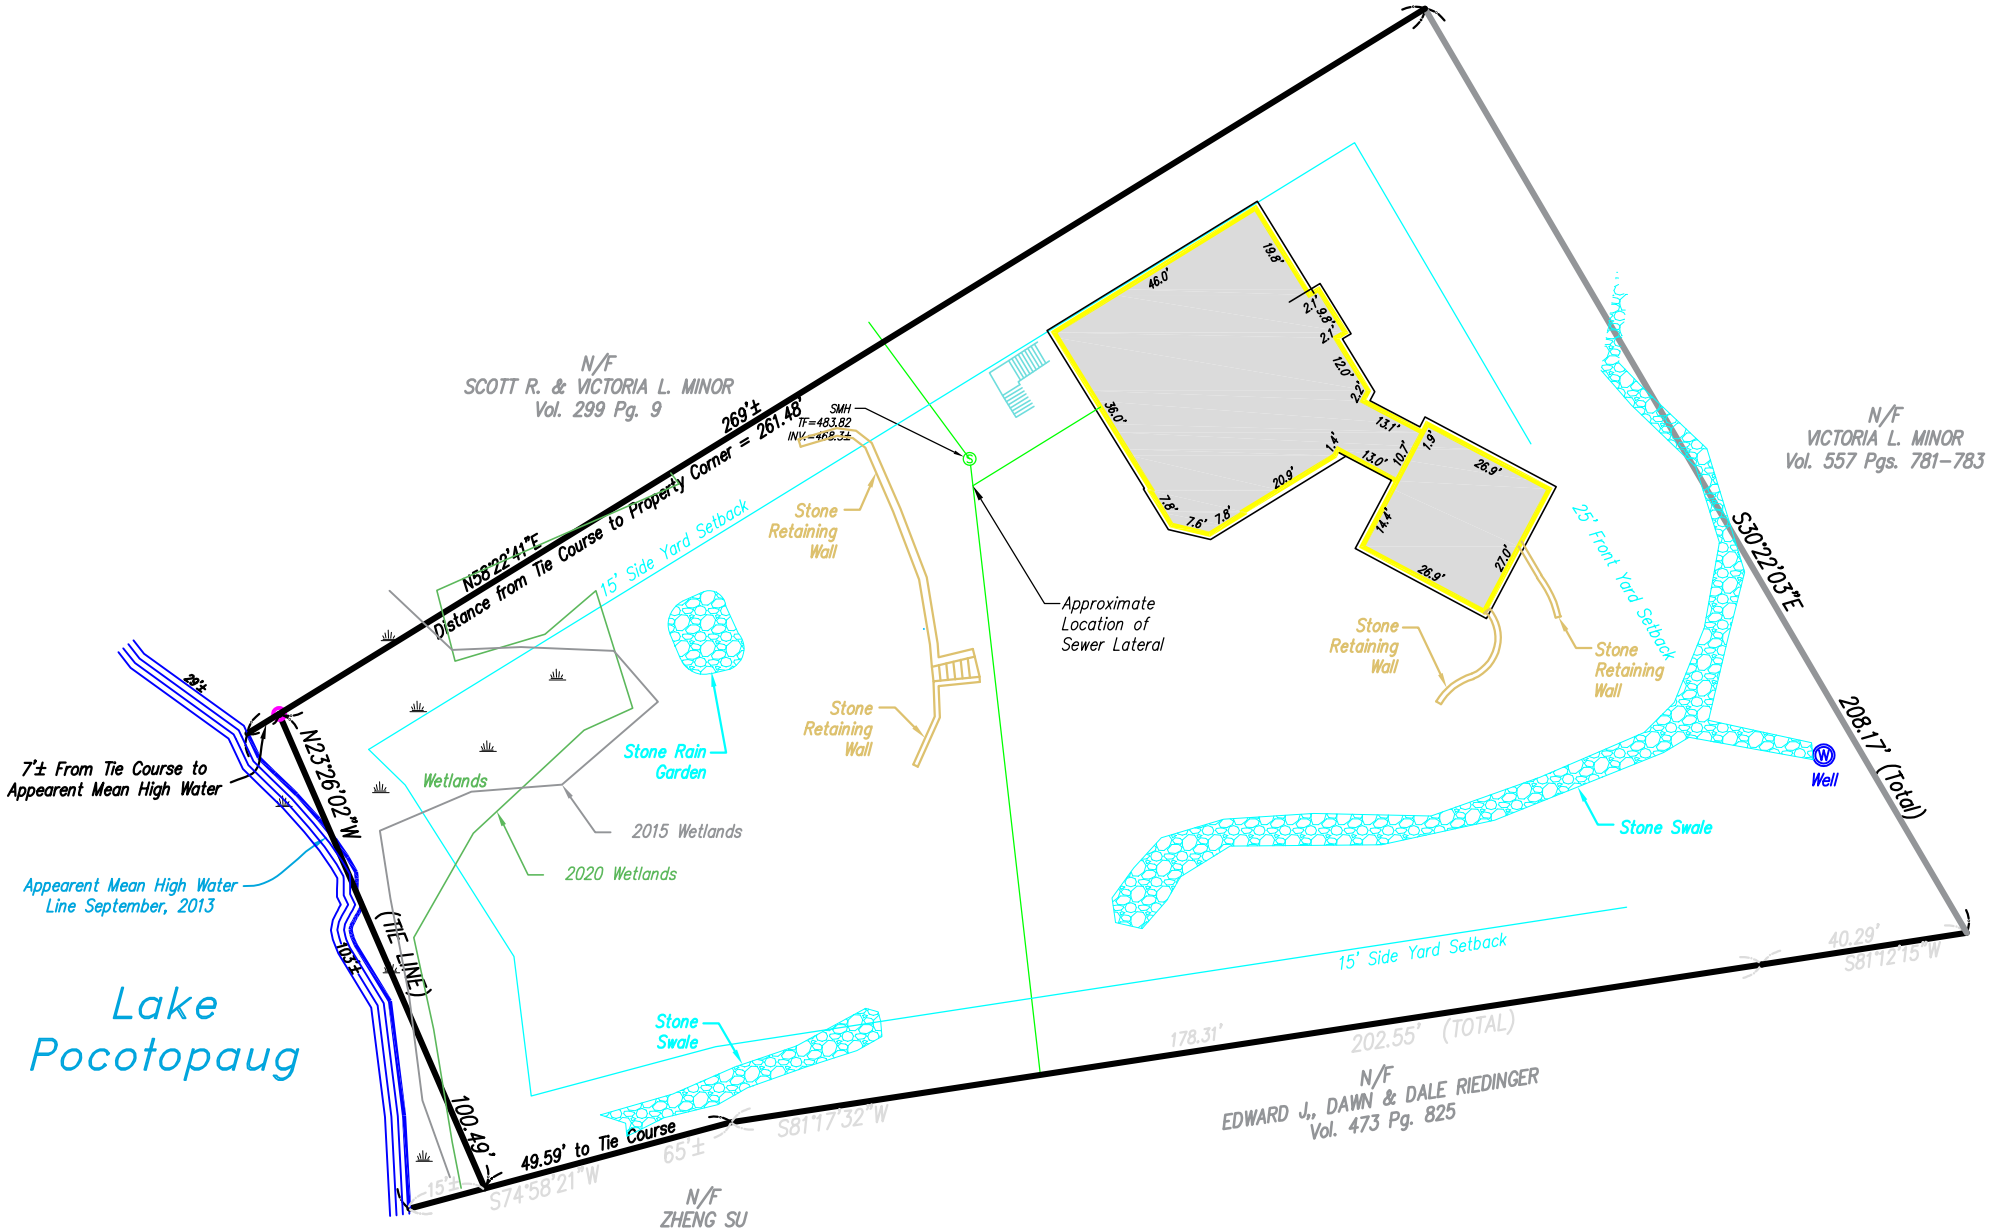

SITE PLAN – 202 LAKE DRIVE – EXISTING CONDITIONS