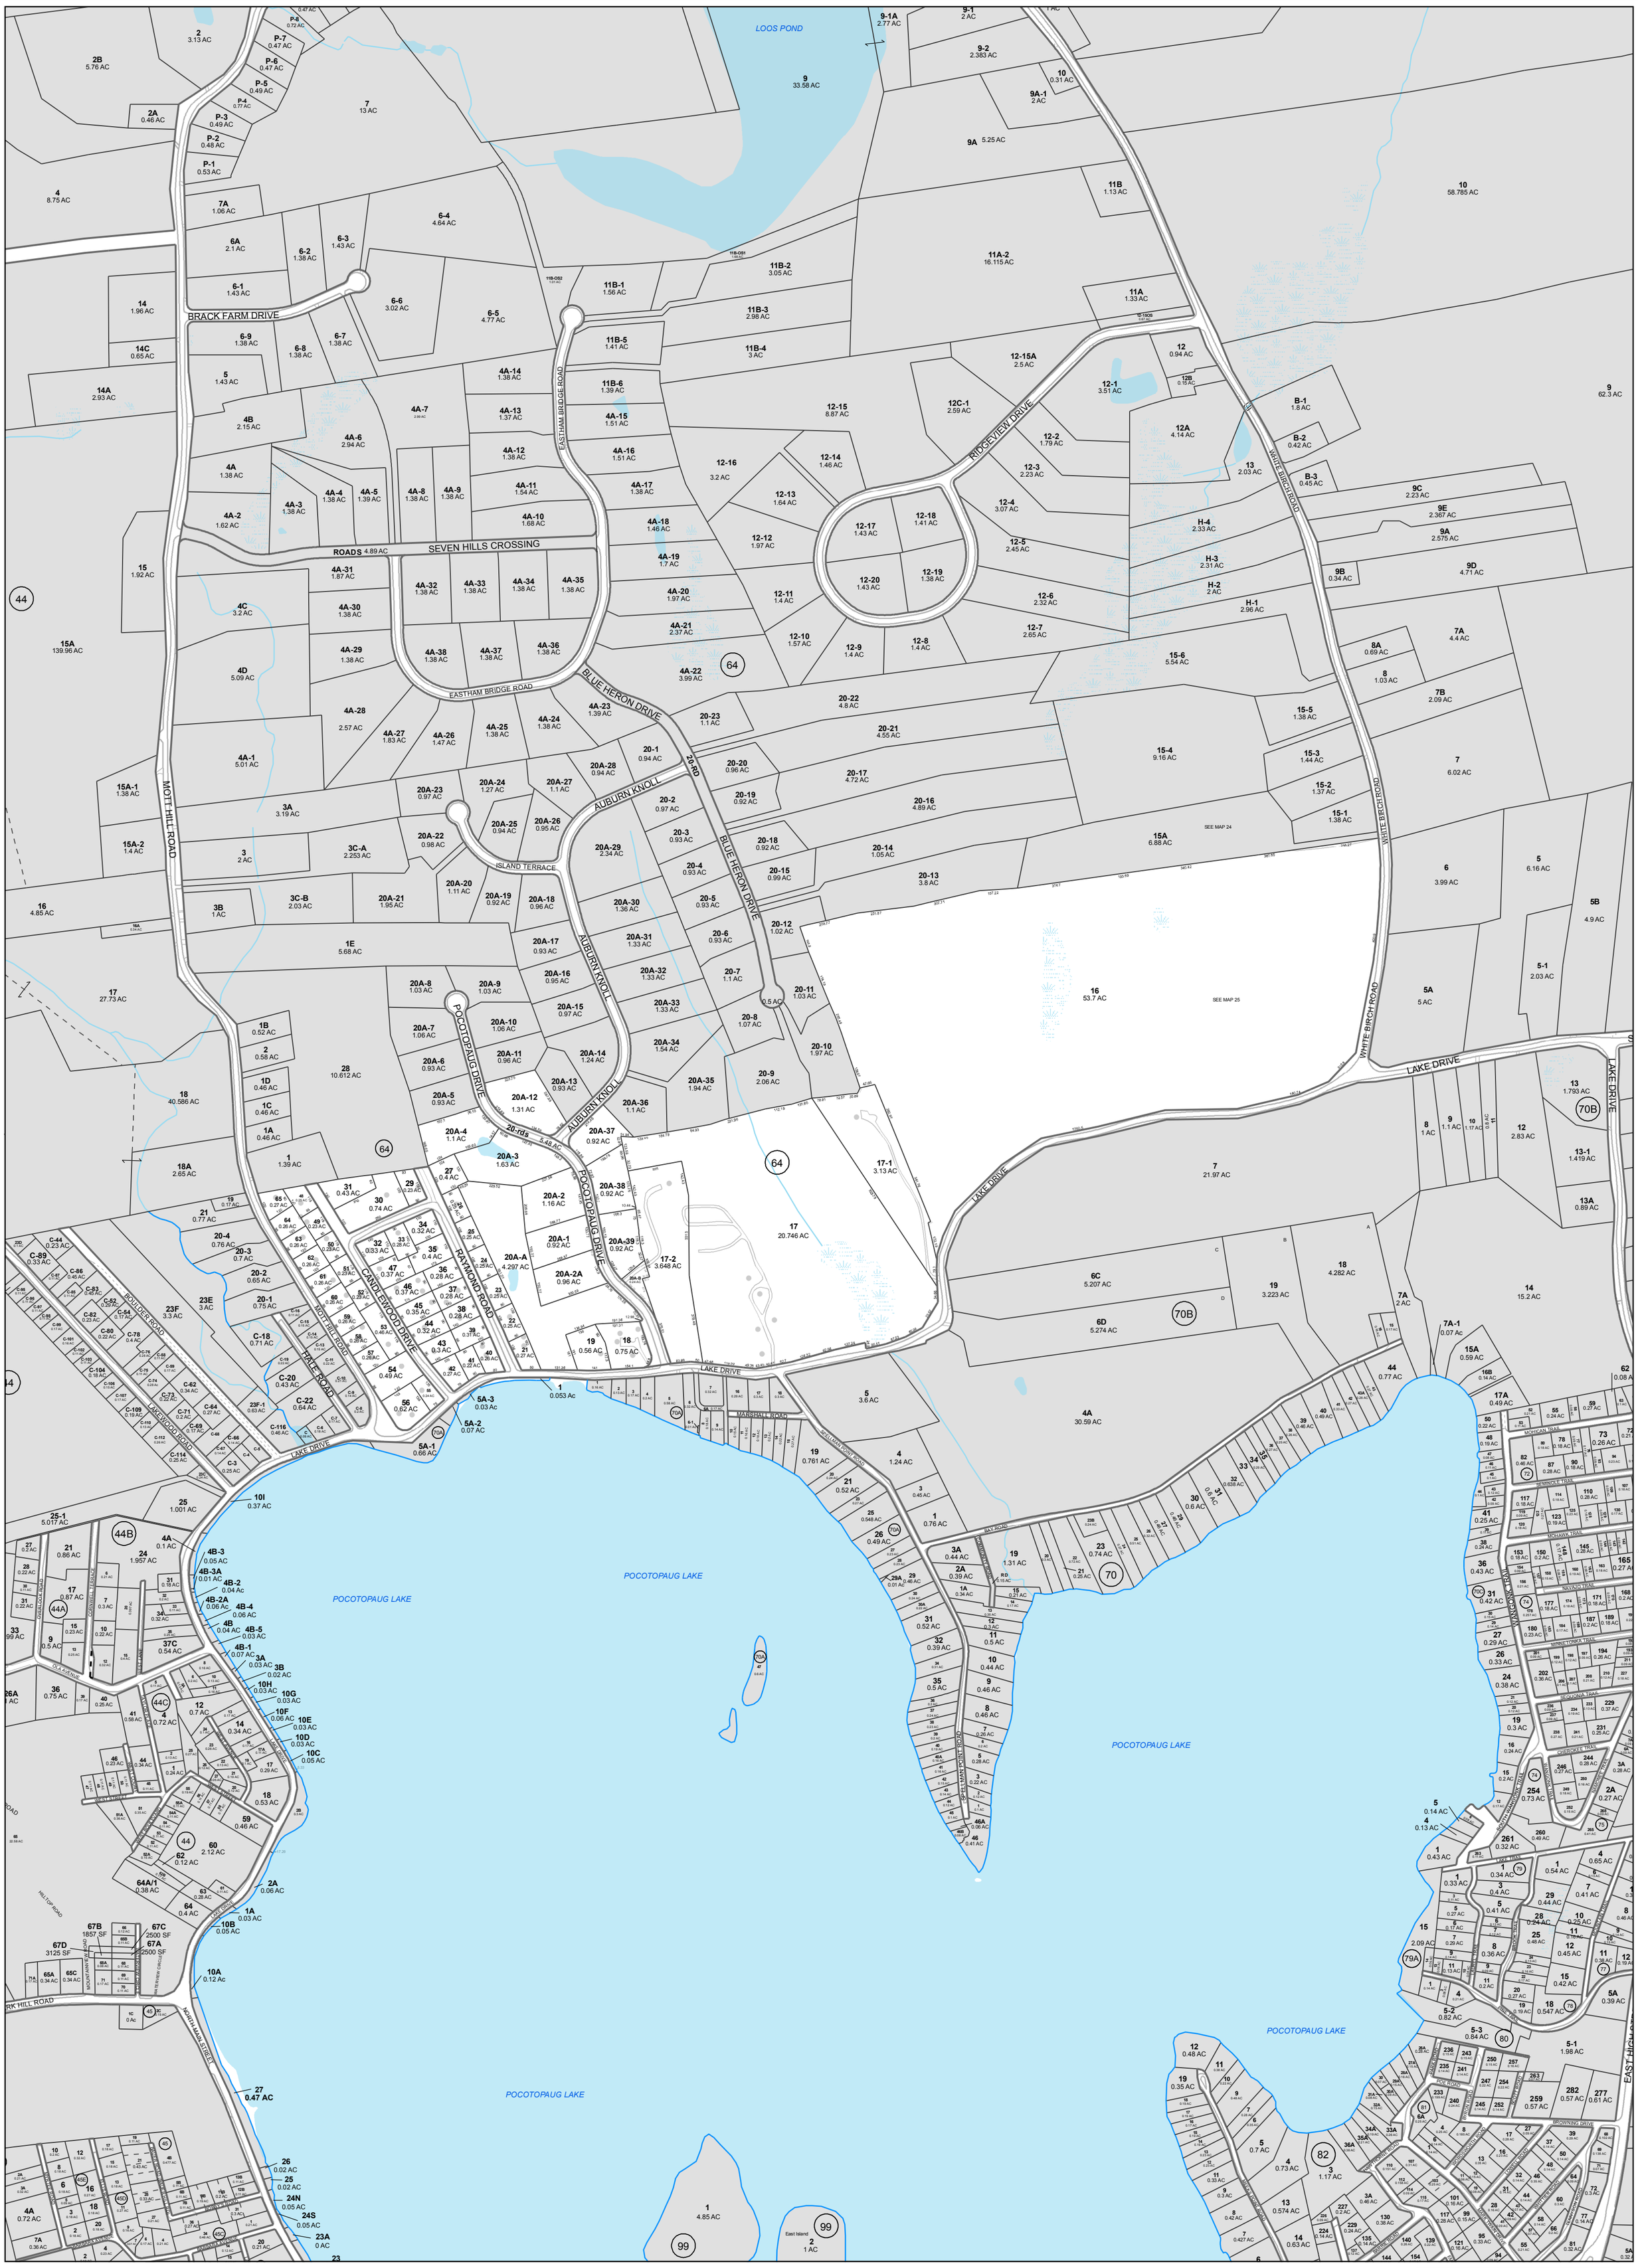

October 1, 2010

This map was prepared for asessment purposes only. It is not for appraisal of, description of, or conveyance of land. The Town of East Hampton and its mapping contractors assume no legal responsibility for the information contained herein.

APPLIED GEOGRAPHICS, INC.
Empowering People with Spatial Solutions

Parcel Lines (by type)

- Historic, Former Water
- Historic, Former Road
- Historic, Former Parcel
- Current, Water
- Current, Town Boundary
- Current, Road
- Current, Parcel
- Hook Line
- Leader Line
- Misc Line
- Rivers/Streams
- Reservoir/Lake/Pond
- Swamp
- Edge of Drive
- Tunnel/Portal
- Railroad
- Abandoned Railroad
- Edge of Paved Area
- Edge of Unpaved Area
- Edge of Trail
- Bridge
- Building (<100' on a side)
- Building (>100' on a side)
- (61) Block Number

Town of East Hampton, CT

Growing and Prospering Since 1767

N

400 200 0 400 Feet

1 " = 400 '

Planimetrics Data Source: AT&T/SBC
Parcel Data Source: Town of East Hampton

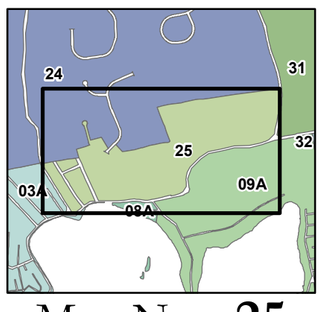

Map No. **25**